RECEIVED
JUL 13 2020
TOWN OF OWASCO

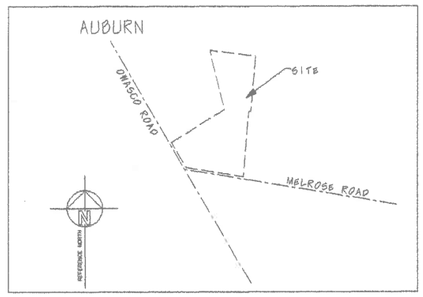

LOCATION MAP

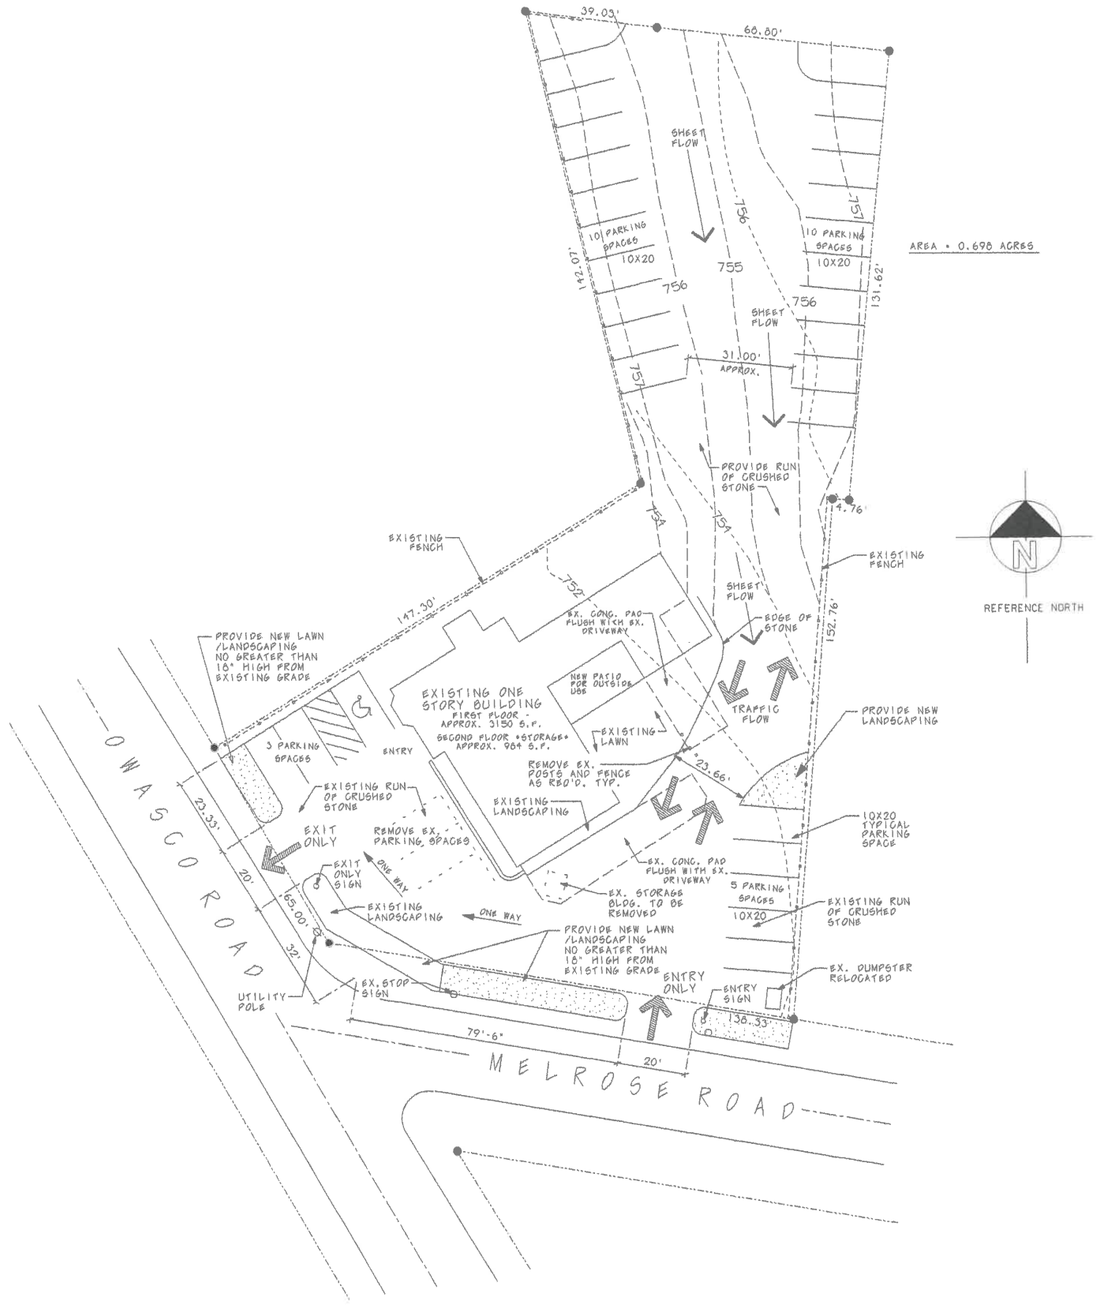

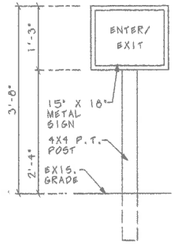

2 S-1 SIGN DETAIL
N.T.S.

1 S-1 SITE PLAN
SCALE: 1"= 20'-0"

SITE MAP INFORMATION TAKEN FROM SURVEY MAP PREPARED BY: DONALD WATKINS, P.L.S., LICENSE NO.# 49713 DATED: OCTOBER 22, 2019

MICHAEL J. PALMIERI ARCHITECT
6028 SOUTH STREET ROAD
AUBURN, NEW YORK 13021
PHONE 315-255-1010

EXISTING FLOREST WITH PROPOSED BEAUTY SALON
FOR: SMILEY'S FLORIST - 7368 OWASCO RD.
TOWN OF OWASCO - AUBURN, NEW YORK

DRAWING TITLE:
SITE PLAN

REGISTERED ARCHITECT
MICHAEL J. PALMIERI
Lic. No. 026034
STATE OF NEW YORK

Michael J. Palmieri

REVISED JUNE 10, 2020
MAY 26, 2020

DRAWING NO.
S-1
OF 1